Wet Well Instrumentation Installation Detail

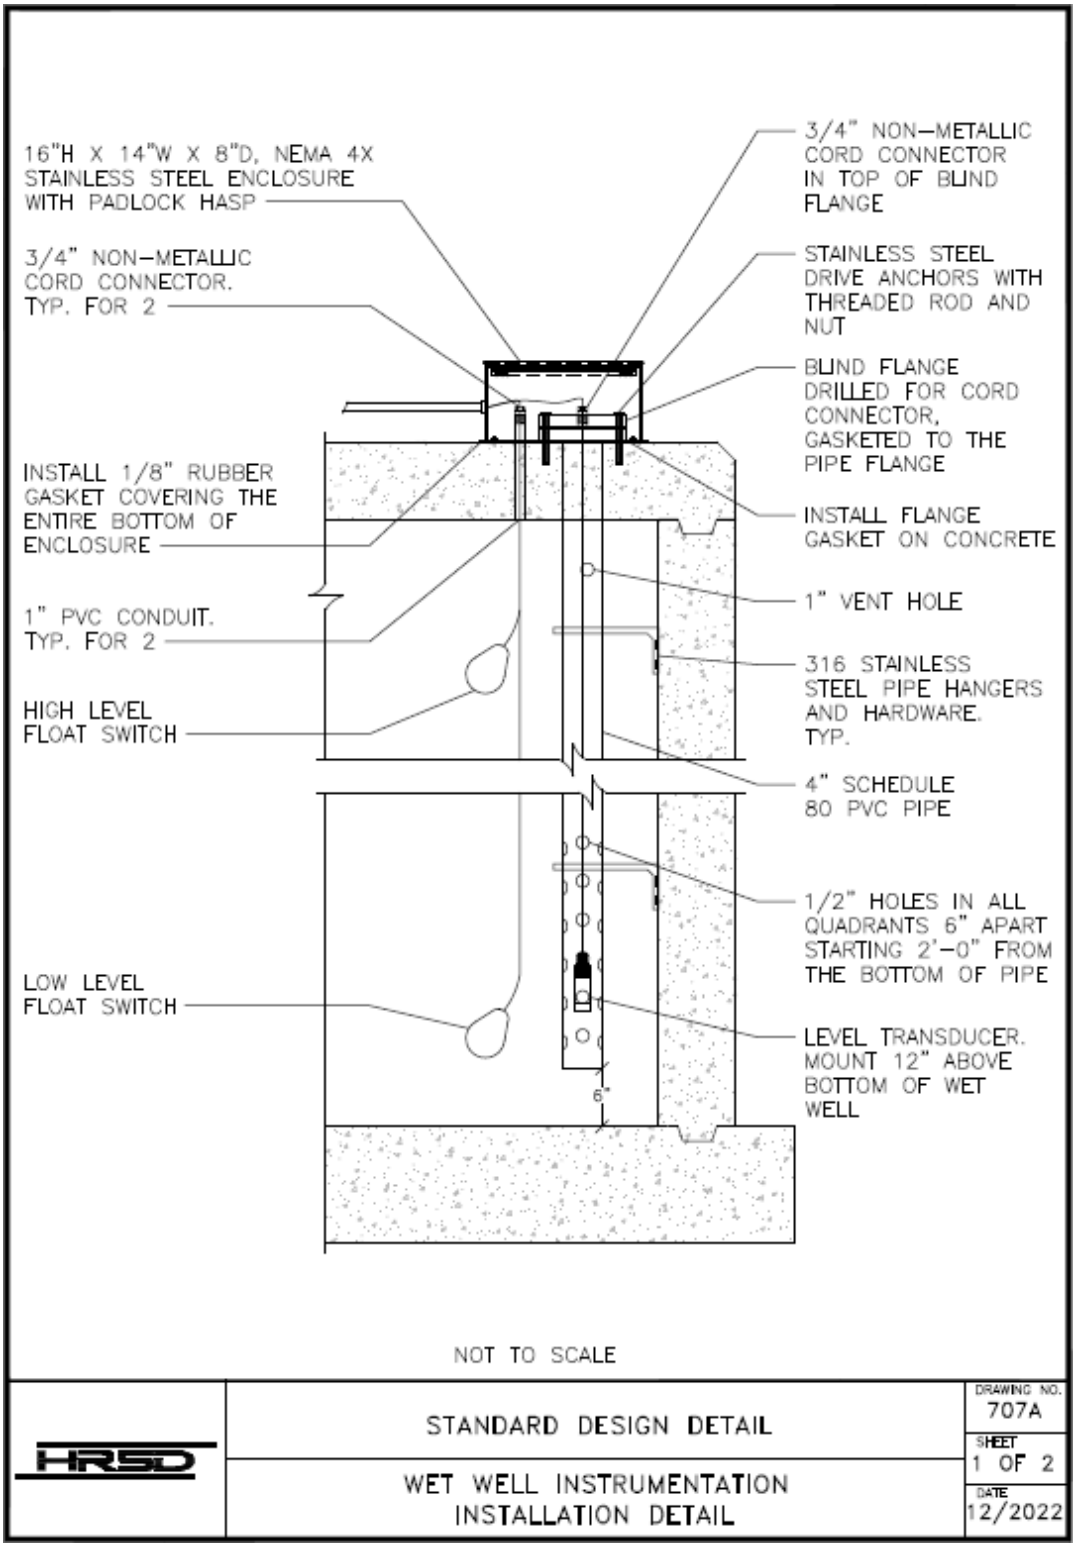

NOT TO SCALE

HRSD	STANDARD DESIGN DETAIL WET WELL INSTRUMENTATION INSTALLATION DETAIL	DRAWING NO. 707A SHEET 1 OF 2 DATE 12/2022