Hardware Group No. 04 - SINGLE, EXTERIOR, CARD READER, EXIT DEVICE

For use on Door #(s):
ST2C

Provide each SGL door(s) with the following:

QTY		DESCRIPTION	CATALOG NUMBER		FINISH	MFR
1	EA	CONT. HINGE	112XY EPT		315AN	IVE
1	EA	POWER TRANSFER	EPT10		SP313	VON
1	EA	" ELEC FIRE EXIT HARDWARE "	RX-MEL-F-24-R-L-NL-LAT 24 VDC		US19	FAL
1	EA	RIM CYLINDER HOUSING & CONST CORE	C953-6CCA		622	FAL
1	EA	SFIC PERMANENT CORE	C606		622	FAL
1	EA	SURFACE CLOSER	SC71A SS		622	FAL
1	EA	RAIN DRIP	142BK		BK	ZER
1	EA	GASKETING	314NBK		BK	ZER
1	EA	DOOR SWEEP	39BK		BK	ZER
1	EA	THRESHOLD	544BK-223		BK	ZER
1	EA	POWER SUPPLY	PS902 120/240 VAC			VON

WIRING, CONDUIT, CARD ACCESS EQUIPMENT & INTERFACE BY DIV 26/28

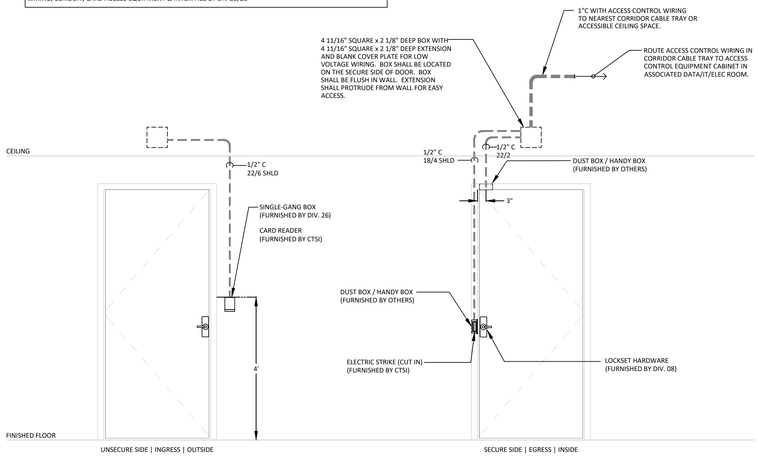

01 | ACCESS CONTROL DOOR ROUGH-IN DETAIL | SETS 1, 2, 4, 8, & 11
SCALE: NTS

Hardware Group No. 04 - SINGLE, EXTERIOR, CARD READER, EXIT DEVICE

For use on Door #(s):
ST2C

Provide each SGL door(s) with the following:

QTY		DESCRIPTION	CATALOG NUMBER		FINISH	MFR
1	EA	CONT. HINGE	112XY EPT		315AN	IVE
1	EA	POWER TRANSFER	EPT10		SP313	VON
1	EA	" ELEC FIRE EXIT HARDWARE "	RX-MEL-F-24-R-L-NL-LAT 24 VDC		US19	FAL
1	EA	RIM CYLINDER HOUSING & CONST CORE	C953-6CCA		622	FAL
1	EA	SFIC PERMANENT CORE	C606		622	FAL
1	EA	SURFACE CLOSER	SC71A SS		622	FAL
1	EA	RAIN DRIP	142BK		BK	ZER
1	EA	GASKETING	314NBK		BK	ZER
1	EA	DOOR SWEEP	39BK		BK	ZER
1	EA	THRESHOLD	544BK-223		BK	ZER
1	EA	POWER SUPPLY	PS902 120/240 VAC			VON

WIRING, CONDUIT, CARD ACCESS EQUIPMENT & INTERFACE BY DIV 26/28

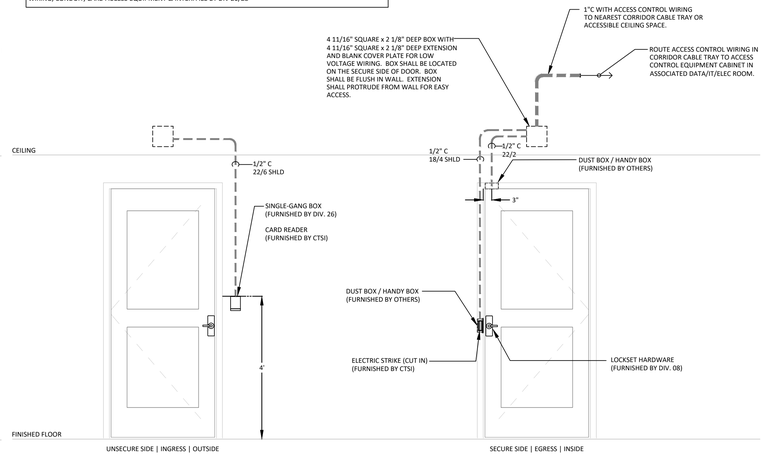

03 | ACCESS CONTROL DOOR ROUGH-IN DETAIL | SET 2
SCALE: NTS

Hardware Group No. 04 - SINGLE, EXTERIOR, CARD READER, EXIT DEVICE

For use on Door #(s):
ST2C

Provide each SGL door(s) with the following:

QTY		DESCRIPTION	CATALOG NUMBER		FINISH	MFR
1	EA	CONT. HINGE	112XY EPT		315AN	IVE
1	EA	POWER TRANSFER	EPT10		SP313	VON
1	EA	" ELEC FIRE EXIT HARDWARE "	RX-MEL-F-24-R-L-NL-LAT 24 VDC		US19	FAL
1	EA	RIM CYLINDER HOUSING & CONST CORE	C953-6CCA		622	FAL
1	EA	SFIC PERMANENT CORE	C606		622	FAL
1	EA	SURFACE CLOSER	SC71A SS		622	FAL
1	EA	RAIN DRIP	142BK		BK	ZER
1	EA	GASKETING	314NBK		BK	ZER
1	EA	DOOR SWEEP	39BK		BK	ZER
1	EA	THRESHOLD	544BK-223		BK	ZER
1	EA	POWER SUPPLY	PS902 120/240 VAC			VON

WIRING, CONDUIT, CARD ACCESS EQUIPMENT & INTERFACE BY DIV 26/28

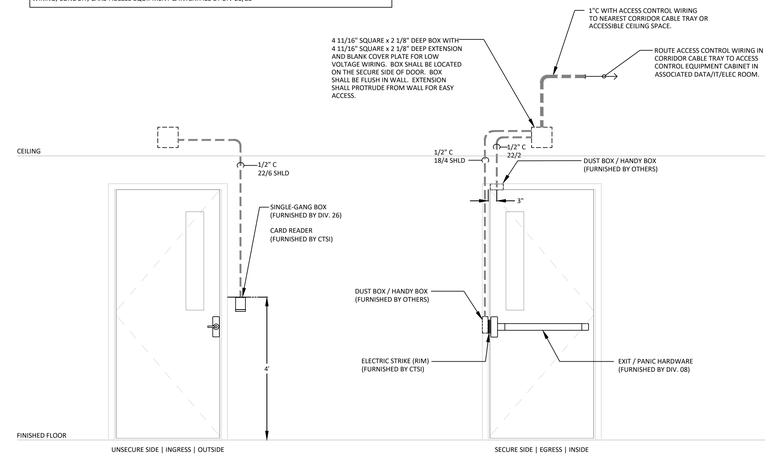

05 | ACCESS CONTROL DOOR ROUGH-IN DETAIL | SET 3
SCALE: NTS

Hardware Group No. 04 - SINGLE, EXTERIOR, CARD READER, EXIT DEVICE

For use on Door #(s):
ST2C

Provide each SGL door(s) with the following:

QTY		DESCRIPTION	CATALOG NUMBER		FINISH	MFR
1	EA	CONT. HINGE	112XY EPT		315AN	IVE
1	EA	POWER TRANSFER	EPT10		SP313	VON
1	EA	" ELEC FIRE EXIT HARDWARE "	RX-MEL-F-24-R-L-NL-LAT 24 VDC		US19	FAL
1	EA	RIM CYLINDER HOUSING & CONST CORE	C953-6CCA		622	FAL
1	EA	SFIC PERMANENT CORE	C606		622	FAL
1	EA	SURFACE CLOSER	SC71A SS		622	FAL
1	EA	RAIN DRIP	142BK		BK	ZER
1	EA	GASKETING	314NBK		BK	ZER
1	EA	DOOR SWEEP	39BK		BK	ZER
1	EA	THRESHOLD	544BK-223		BK	ZER
1	EA	POWER SUPPLY	PS902 120/240 VAC			VON

WIRING, CONDUIT, CARD ACCESS EQUIPMENT & INTERFACE BY DIV 26/28

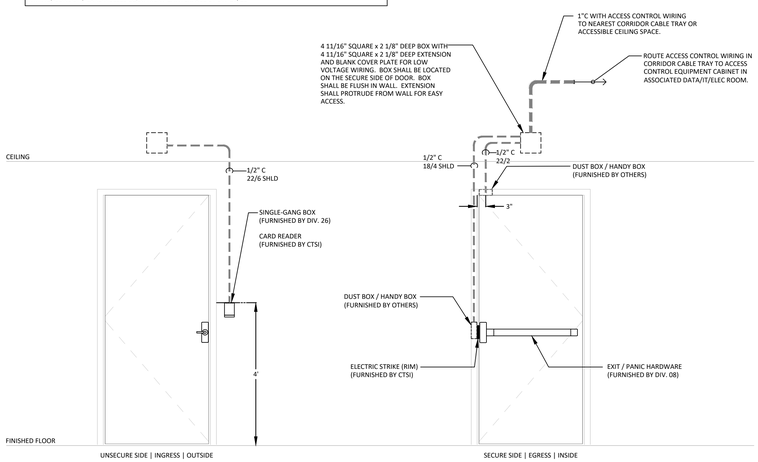

03 | ACCESS CONTROL DOOR ROUGH-IN DETAIL | SET 3
SCALE: NTS

Hardware Group No. 04 - SINGLE, EXTERIOR, CARD READER, EXIT DEVICE

For use on Door #(s):
ST2C

Provide each SGL door(s) with the following:

QTY		DESCRIPTION	CATALOG NUMBER		FINISH	MFR
1	EA	CONT. HINGE	112XY EPT		315AN	IVE
1	EA	POWER TRANSFER	EPT10		SP313	VON
1	EA	" ELEC FIRE EXIT HARDWARE "	RX-MEL-F-24-R-L-NL-LAT 24 VDC		US19	FAL
1	EA	RIM CYLINDER HOUSING & CONST CORE	C953-6CCA		622	FAL
1	EA	SFIC PERMANENT CORE	C606		622	FAL
1	EA	SURFACE CLOSER	SC71A SS		622	FAL
1	EA	RAIN DRIP	142BK		BK	ZER
1	EA	GASKETING	314NBK		BK	ZER
1	EA	DOOR SWEEP	39BK		BK	ZER
1	EA	THRESHOLD	544BK-223		BK	ZER
1	EA	POWER SUPPLY	PS902 120/240 VAC			VON

WIRING, CONDUIT, CARD ACCESS EQUIPMENT & INTERFACE BY DIV 26/28

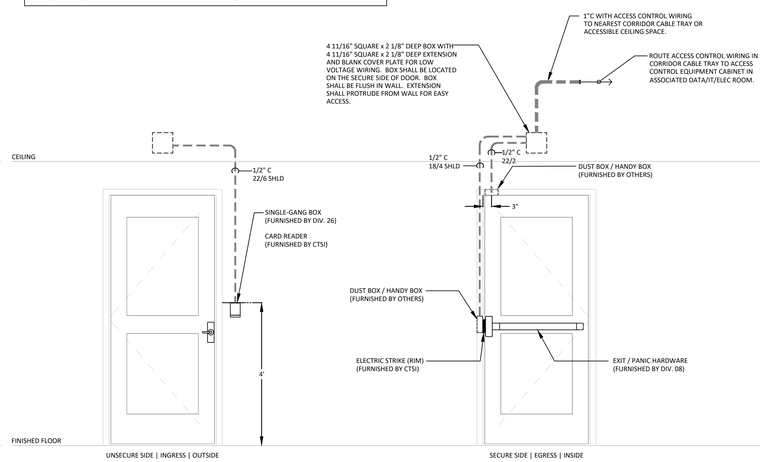

04 | ACCESS CONTROL DOOR ROUGH-IN DETAIL | SET 9, 12
SCALE: NTS

Hardware Group No. 04 - SINGLE, EXTERIOR, CARD READER, EXIT DEVICE

For use on Door #(s):
ST2C

Provide each SGL door(s) with the following:

QTY		DESCRIPTION	CATALOG NUMBER		FINISH	MFR
1	EA	CONT. HINGE	112XY EPT		315AN	IVE
1	EA	POWER TRANSFER	EPT10		SP313	VON
1	EA	" ELEC FIRE EXIT HARDWARE "	RX-MEL-F-24-R-L-NL-LAT 24 VDC		US19	FAL
1	EA	RIM CYLINDER HOUSING & CONST CORE	C953-6CCA		622	FAL
1	EA	SFIC PERMANENT CORE	C606		622	FAL
1	EA	SURFACE CLOSER	SC71A SS		622	FAL
1	EA	RAIN DRIP	142BK		BK	ZER
1	EA	GASKETING	314NBK		BK	ZER
1	EA	DOOR SWEEP	39BK		BK	ZER
1	EA	THRESHOLD	544BK-223		BK	ZER
1	EA	POWER SUPPLY	PS902 120/240 VAC			VON

WIRING, CONDUIT, CARD ACCESS EQUIPMENT & INTERFACE BY DIV 26/28

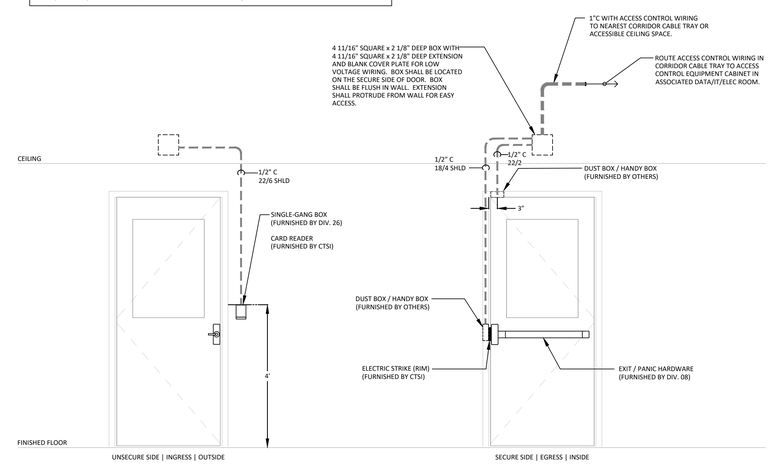

06 | ACCESS CONTROL DOOR ROUGH-IN DETAIL | SET 3, 14
SCALE: NTS

PAVION
CONNECT AND PROTECT

AUDIO VISUAL / NURSE CALL / SECURITY / LIFE SAFETY
INTERCOMMUNICATIONS / TELEPHONE & DATA DESIGN

PAVION
4151 LAFAYETTE CENTER DRIVE, SUITE 700
CHANTILLY, VIRGINIA 20151
P: 703.631.3377
F: 703.631.3396
WWW.PAVION.COM

ARCHITECT OR ENGINEER

ARCH OR ENG
ADDRESS 1
ADDRESS 2
P: 555.555.1234
F: 555.555.3456
NAME@NAME.COM

CUSTOMER LOGO

KEY PLAN

N

☐ DESIGN ■ BUILD ☐ AS-BUILT

NUMBER	ISSUE	DATE
01	SUBMITTAL	DD MTH 23

OWNER NAME
XXXXXXXXXX
ADDRESS
CITY, STATE ZIP
OWNER

PROJECT NAME
XXXXXXXXX
(ONLY IF DIFFERENT FROM OWNER ADDRESS)
ADDRESS
CITY, STATE ZIP
PROJECT

##
SECTION NAME
SECTION

SCALE

TITLE

SHEET

PROJECT #: 23D1C00000
ENG: INIT QC: INIT CAD: INIT